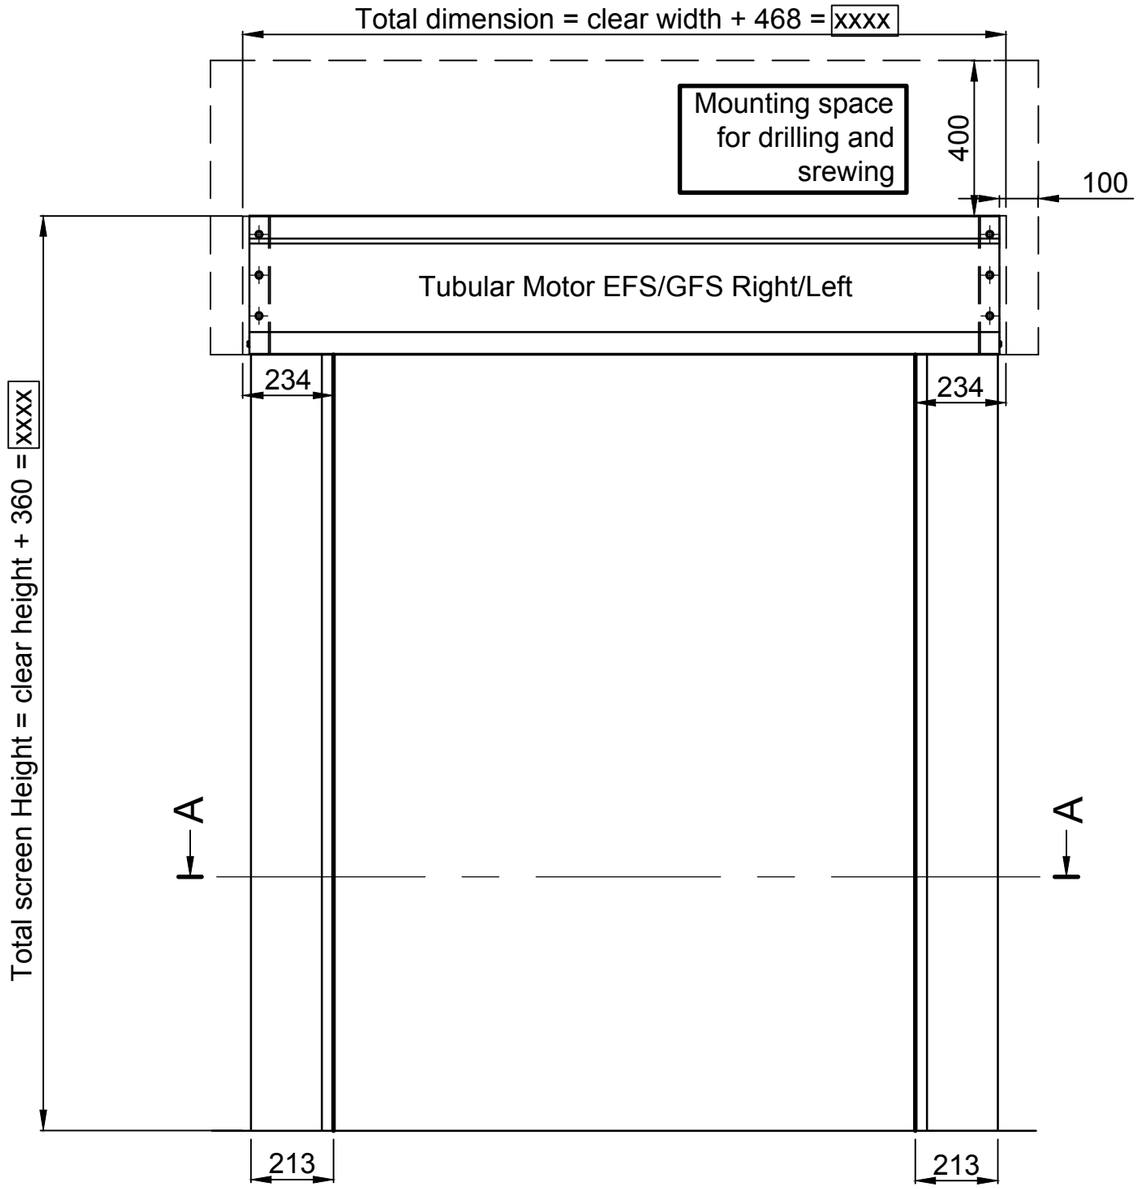

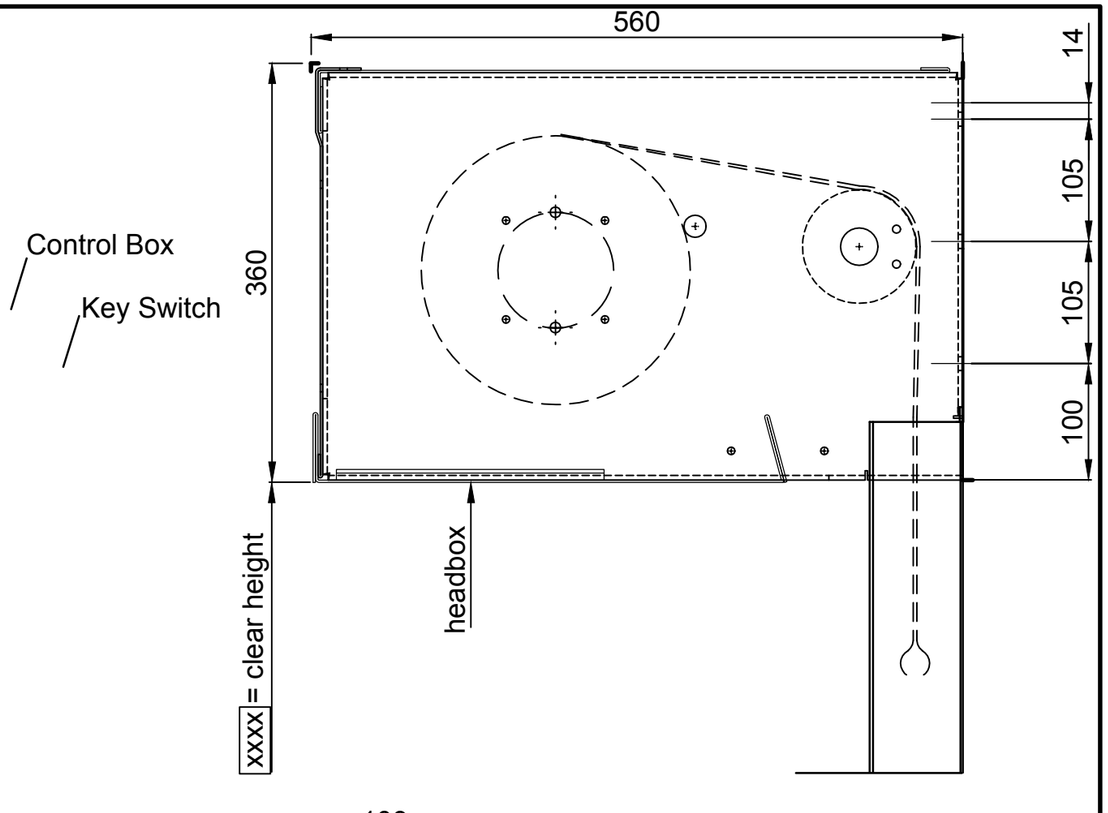

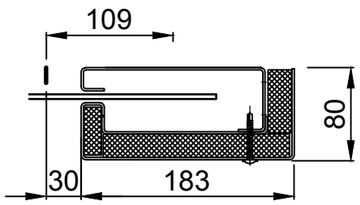

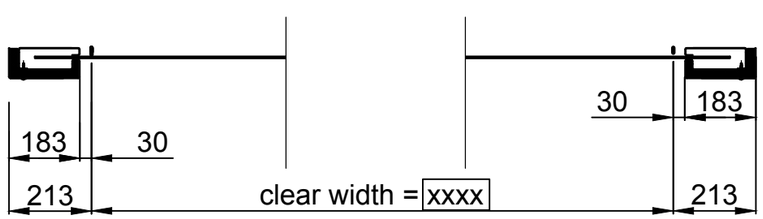

Section A-A

To be ensured by the client:

* within 1 meter of the controlbox, an electric outlet.
* sufficient solid mounting area and fire-retardant.
* walls flat and right angled, without obstructions.
* linte, above the clear opening, in one surface with wall
* concrete floor flat and level

Doornumber:BPR0xxx/001

Weight Firescreen about = xx Kg

guides rail+headbox+consoles

RAL .... Galvanised steel

Drawn by: RP	Date: 19-11-2014	Principal:	
Unit: mm	Tol.: ISO 2768-mk		
Scale: 1:15 1:5	Proj.:	Format: A3	Project:
Mass:			

Title:

Firescreen Tx EIxx
headbox type II (dim. 360x560)

Project no.:	Drawing no.:	Rev. no.:	Sheet:
BPR0	1	0	v